©2012 Vierbicher Associates, Inc.

N
W E
S

GRAPHIC SCALE FEET
0 20 40 80

LEGEND

- EXISTING MAJOR CONTOURS
- EXISTING MINOR CONTOURS
- SILT FENCE – EXISTING
- SILT SOCK
- REMOVE EXISTING VEGETATION AND EXCESS MATERIAL BETWEEN SIDEWALK AND RETAINING WALL. INSTALL WEED BARRIER AND 6" WASHED STONE (1" – 1.5" DIA.) GRADE SMOOTH AREA BETWEEN RETAINING WALL AND SIDEWALK. NOTE: STONE SHALL BE FLUSH WITH SIDEWALK.
- SILT FENCE/SILT SOCK REMOVAL. REMOVE ACCUMULATED DEBRIS BEHIND SILT FENCE
- REMOVE DEBRIS, RESTORE WITH 6" TOPSOIL, SEED, FERTILIZER AND EROSION MAT
- EXISTING RETAINING WALL

CONSTRUCTION SEQUENCE:

1. REMOVE, REPAIR, OR REPLACE SILT FENCE OR SILT SOCK.
2. REMOVE EXCESS MATERIAL BEHIND CURBS AND REMOVE CONSTRUCTION DEBRIS.
3. GRADE AREAS BEHIND CURB OR SIDEWALK IN PREPARATION FOR TOPSOIL.
4. TOPSOIL, SEED, FERTILIZER AND INSTALL MULCH OR EROSION MAT.
5. REMOVE INLET PROTECTION.
6. INSTALL YARD DRAIN BEHIND LOTS 27,43,44,31.
7. INSTALL SLOT DRAIN IN PAVEMENT.
8. SWEEP STREETS OF ACCUMULATED SEDIMENT.
9. FOLLOWING RESTORATION OF SITE:
10. ENGINEER SHALL OBTAIN ASBUILT GRADES OF POND. CONTRACTOR TO REMOVE SEDIMENT IN PONDS AND RESTORE TO PLAN GRADES AS DIRECTED BY ENGINEER. RESTORE ERODED PORTIONS OF POND BEHIND LOT 27 AT THIS TIME.
11. CLEAN INLETS AND PIPES OF ACCUMULATED SEDIMENT.

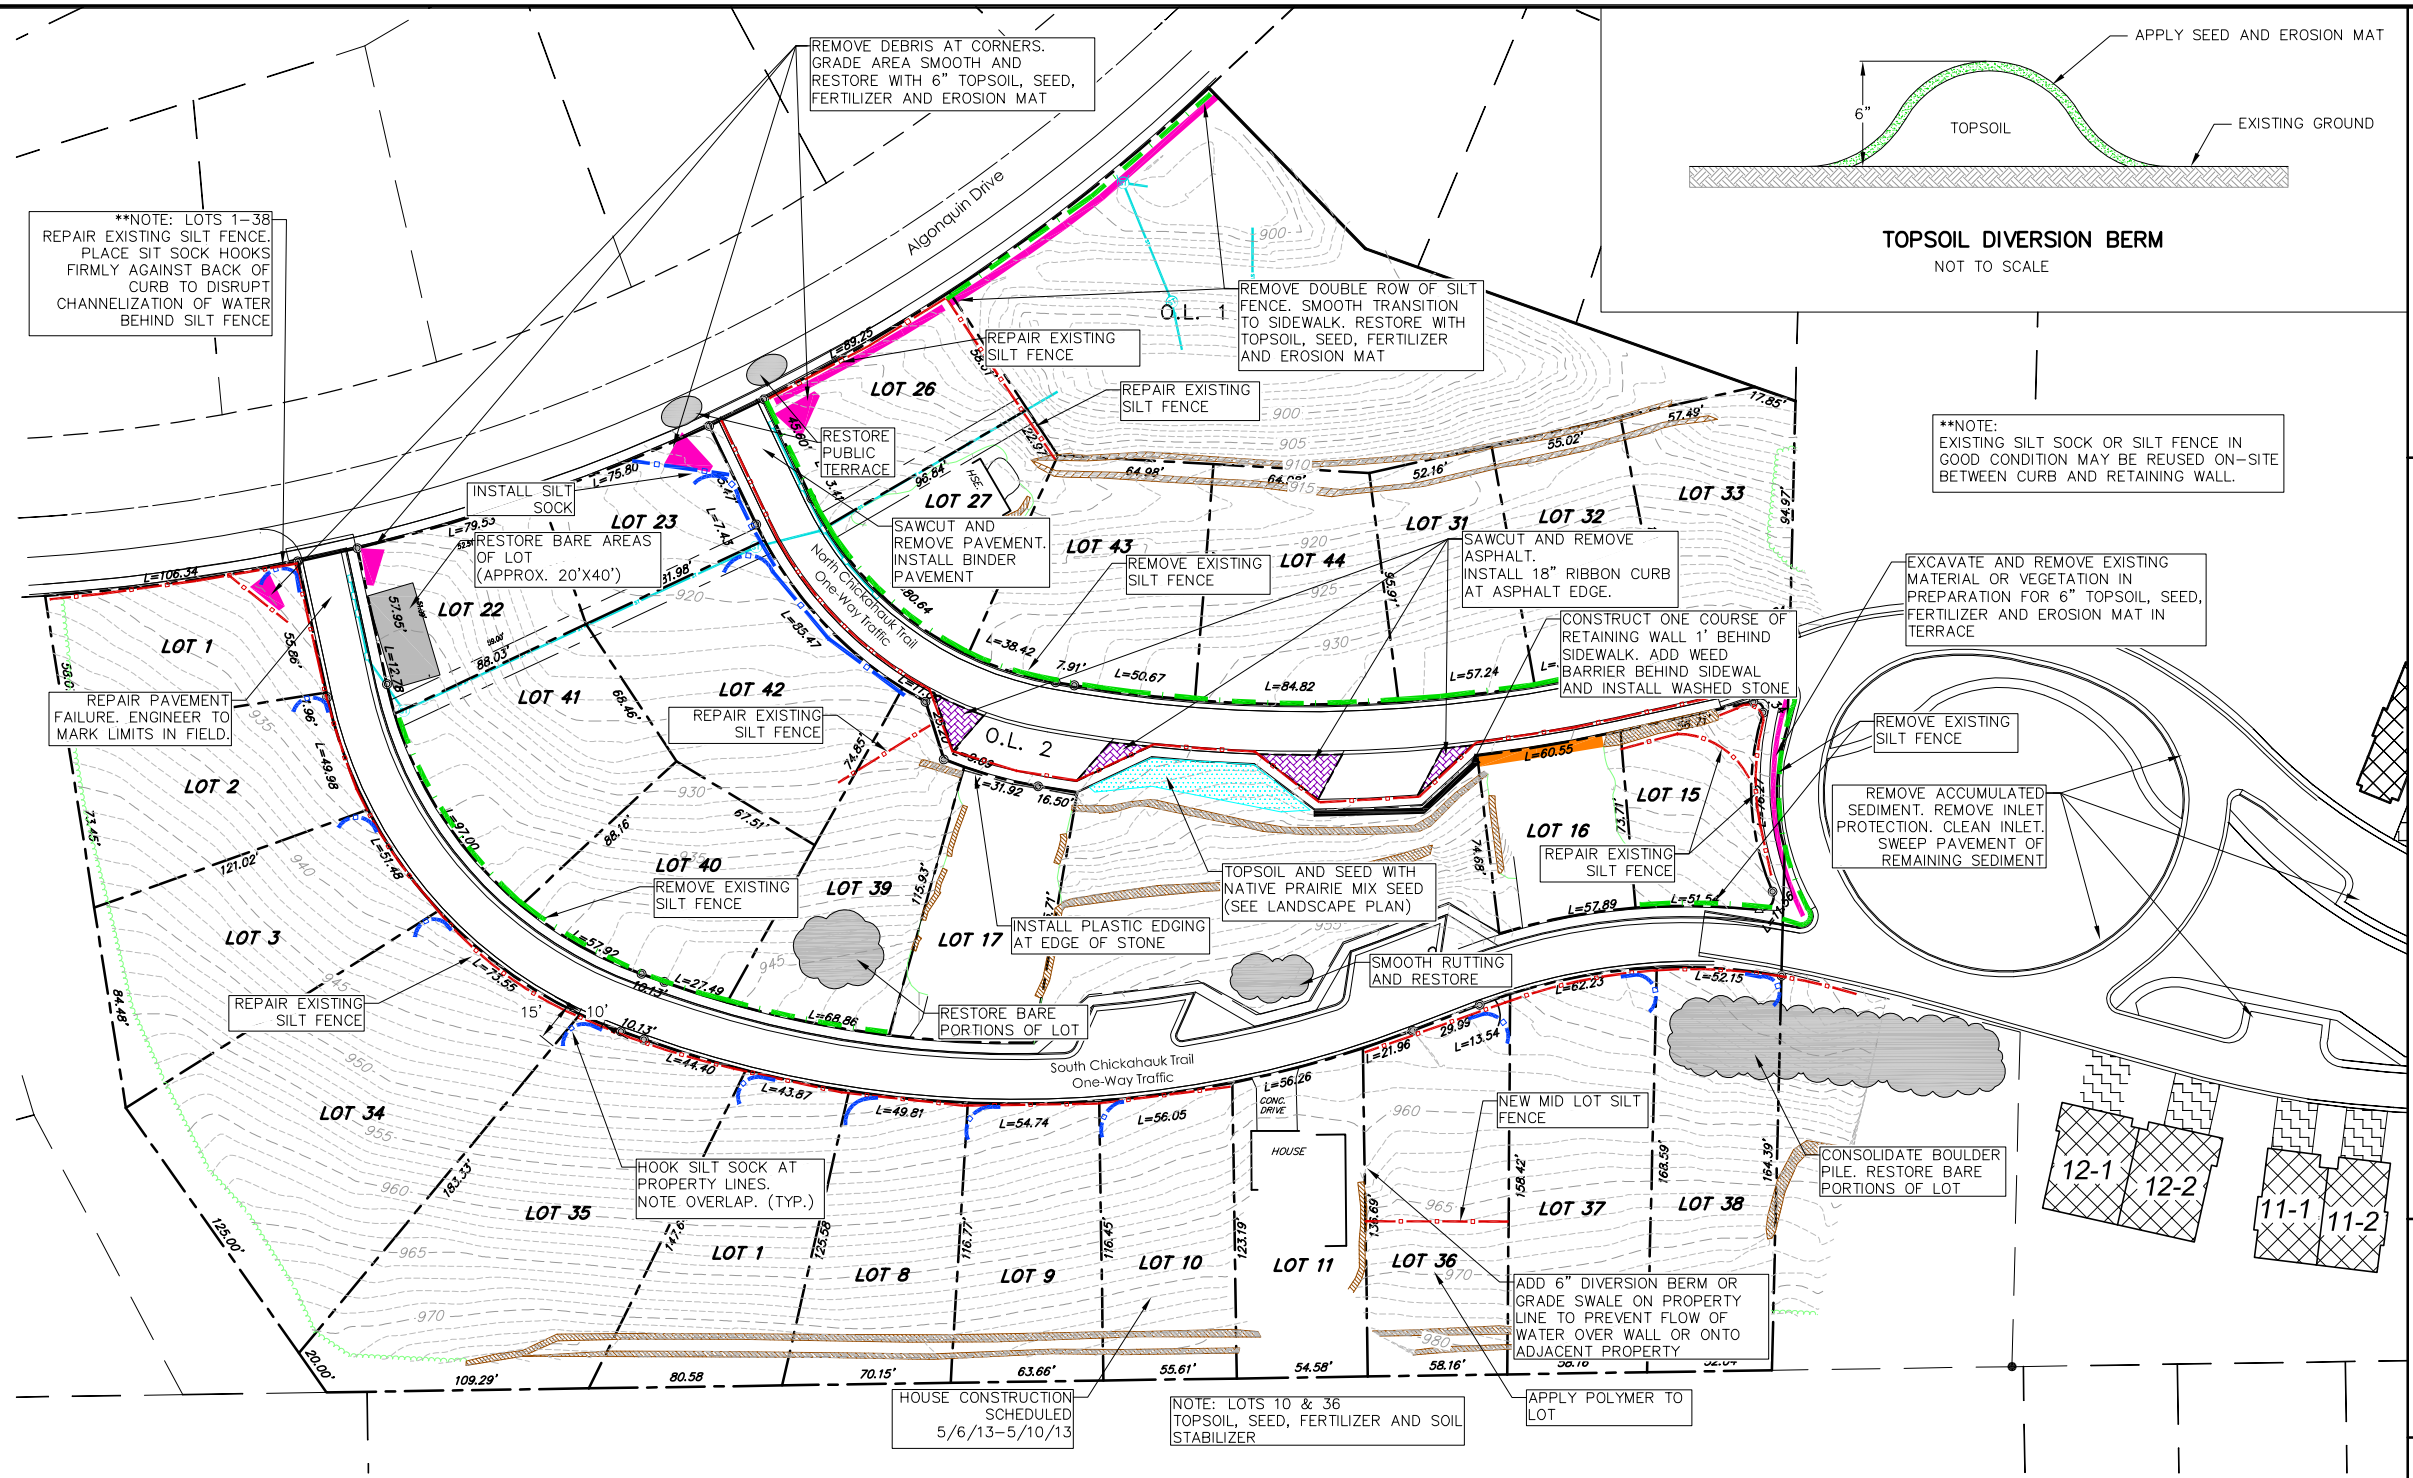

TOPSOIL DIVERSION BERM
NOT TO SCALE

**NOTE:
EXISTING SILT SOCK OR SILT FENCE IN GOOD CONDITION MAY BE REUSED ON-SITE BETWEEN CURB AND RETAINING WALL.

SEEDING RATES:

TEMPORARY:
1. USE ANNUAL OATS AT 3.0 LB./1,000 S.F. FOR SPRING AND SUMMER PLANTINGS.
2. USE WINTER WHEAT OR RYE AT 3.0 LB./1,000 SF FOR FALL PLANTINGS STARTED AFTER SEPTEMBER 15.

PERMANENT:
1. USE WISCONSIN D.O.T. SEED MIX #40 AT 2 LB./1,000 S.F.

FERTILIZING RATES:

TEMPORARY AND PERMANENT:
USE WISCONSIN D.O.T. TYPE A OR B AT 7 LB./1,000 S.F.

MULCHING RATES:

TEMPORARY AND PERMANENT:
USE ½" TO 1-½" STRAW OR HAY MULCH, CRIMPED PER SECTION 607.3.2.3, OR OTHER RATE AND METHOD PER SECTION 627, WISCONSIN D.O.T. STANDARD SPECIFICATIONS FOR HIGHWAY AND STRUCTURE CONSTRUCTION

vierbicher
planners | engineers | advisors
REEDSBURG - MADISON - PRAIRIE DU CHIEN
999 Fourier Drive, Suite 201 Madison, Wisconsin 53717
Phone: (608) 826-0532 Fax: (608) 826-0530

Restoration and Erosion Control Plan

Conservancy View
City of Middleton
Dane County, Wisconsin

REVISIONS
NO. DATE REMARKS

REVISIONS
NO. DATE REMARKS

SCALE
1" = 40' – 22"x34"
1" = 80' – 11"X17"

DATE
5-1-13

DRAFTER
DEHL

CHECKED
TSCH2

PROJECT NO.
130086.00

SHEET
1 OF 1

DWG. NO.

01 May 2013 - 3:03p M:\Hovde\130086_Hovde Conservancy View\Engineering\Civil 3D\Conservancy View Erosion Control - 0086.dwg by: dehl