©2012 Vierbicher Associates, Inc.

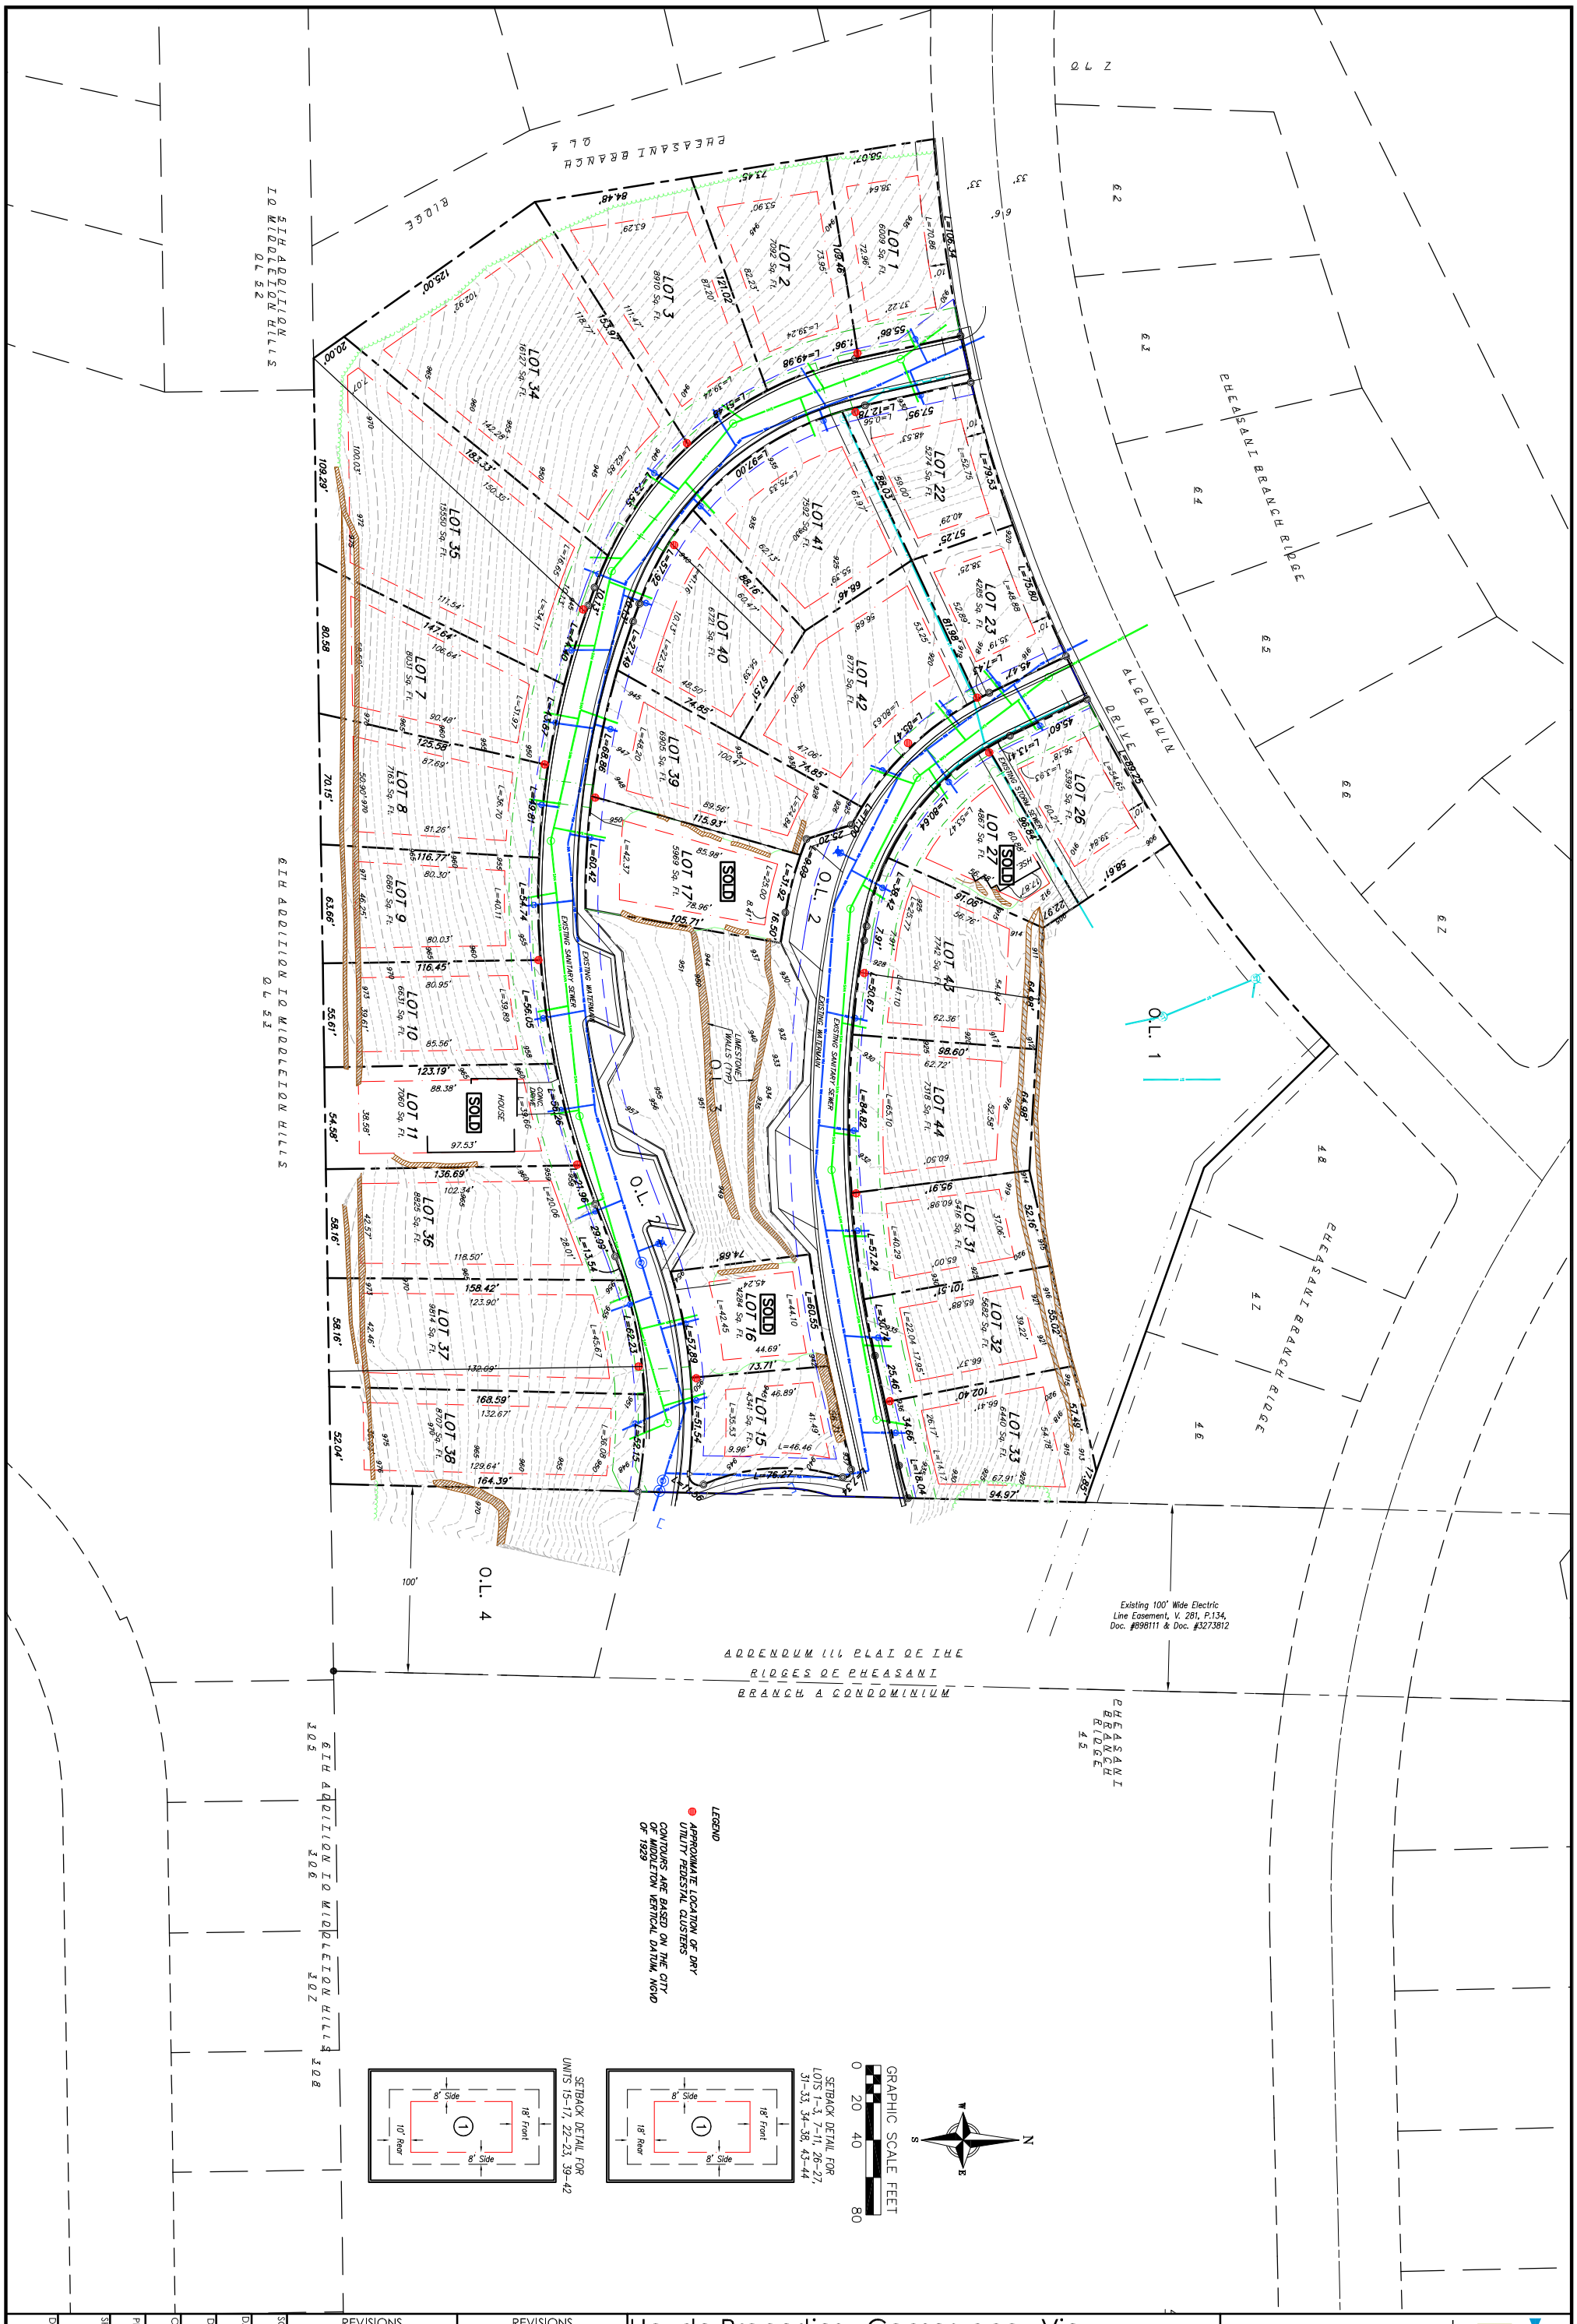

REVISIONS			REVISIONS		
NO.	DATE	REMARKS	NO.	DATE	REMARKS
1	4/17/2013	Added Topography			

Hovde Properties - Conservancy View

Lot Envelope Exhibit
Lot Topography
City of Middleton, Wisconsin

SCALE: 1"=40' 11X17 1"=80'
DATE: April 12, 2013
DRAFTER: jqua
CHECKED:
PROJECT NO.: 130086.00
SHEET: 1 OF 1
DWG. NO.: S–491

vierbicher
planners | engineers | advisors
REEDSBURG - MADISON - PRAIRIE DU CHIEN
999 Fourier Drive, Suite 201 Madison, Wisconsin 53717
Phone: (608) 826-0532 Fax: (608) 826-0530